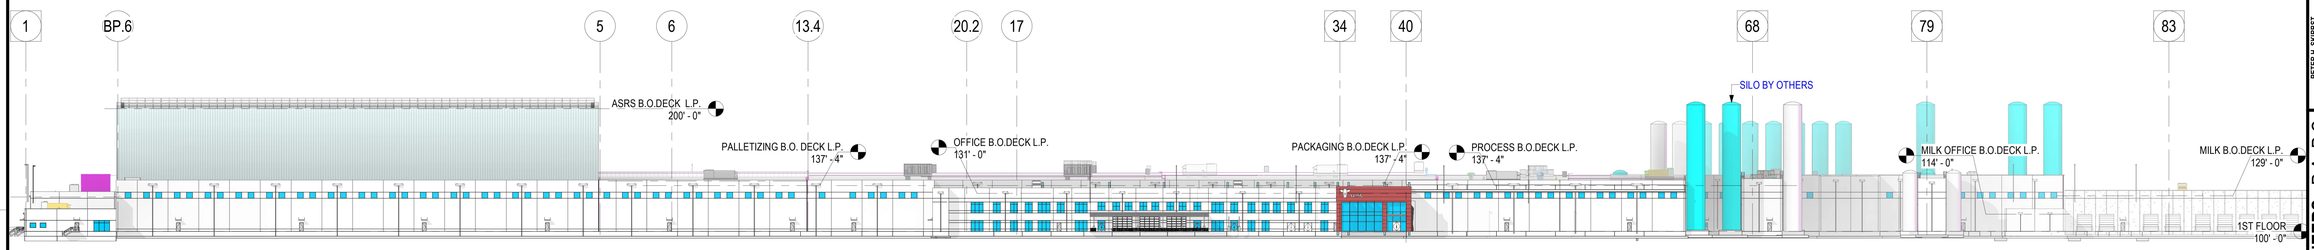

1 OVERALL BUILDING ELEVATION - SOUTH
1" = 50'-0"

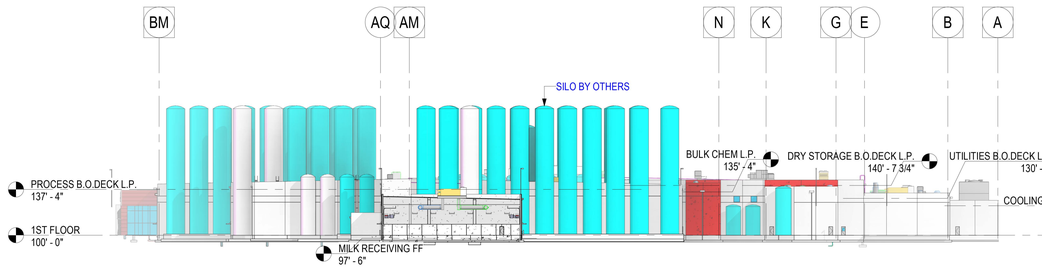

2 OVERALL BUILDING ELEVATION - EAST
1" = 50'-0"

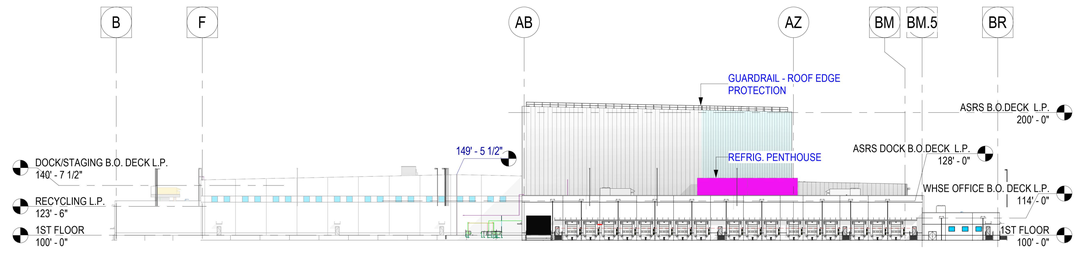

3 OVERALL BUILDING ELEVATION - WEST
1" = 50'-0"

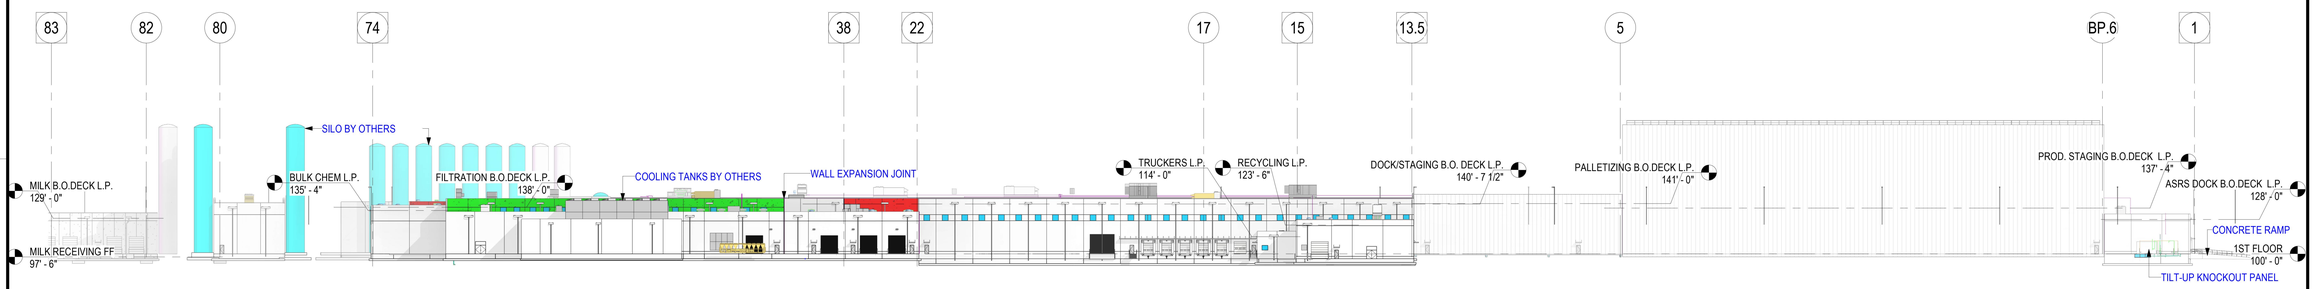

4 OVERALL BUILDING ELEVATION - NORTH
1" = 50'-0"

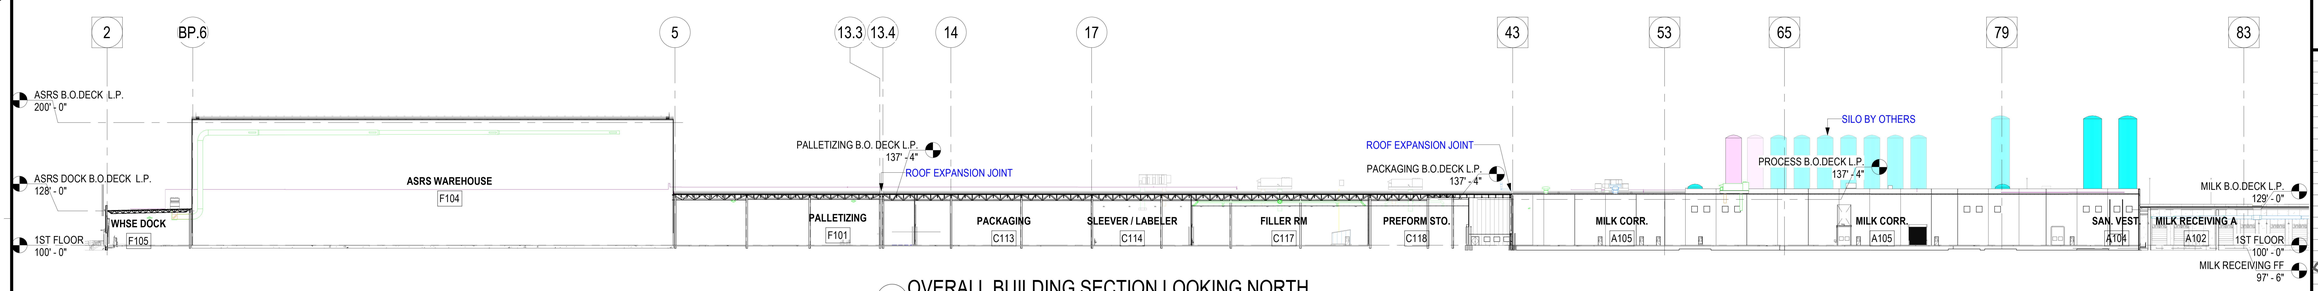

5 OVERALL BUILDING SECTION LOOKING NORTH
1" = 50'-0"

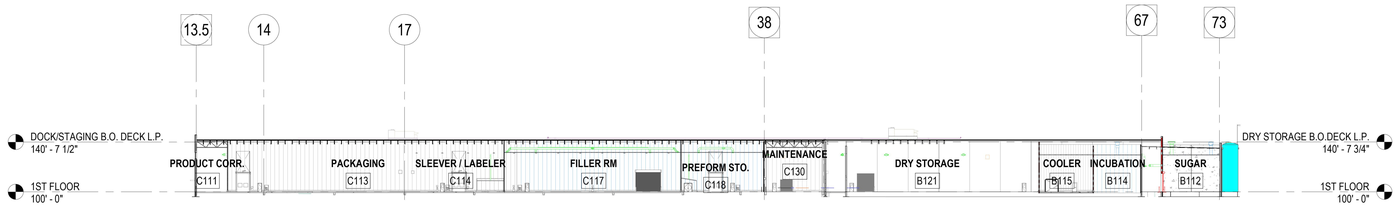

6 OVERALL BUILDING SECTION LOOKING NORTH
1" = 50'-0"

PETER H. SKIRBST
ARCHITECT
REG. NO. 027092

HASKELL ARCHITECTS AND ENGINEERS, P.A. P.C.
NEW YORK - Engineering # 080447

HASKELL
111 Riverside Avenue
Jacksonville, Florida 32202
Phone # (904) 791-4500

THIS DOCUMENT IS RELEASED FOR THE PURPOSE OF:
CPI
NOT TO BE USED FOR CONSTRUCTION PRIOR TO A LATER DATE UNDER THE AUTHORITY OF:
ARCHITECT
PETER H. SKIRBST
REG. NO. 027092
RELEASED ON THE DATE OF:
07/11/2023

fairlife, LLC, A SUBSIDIARY OF THE COCA-COLA COMPANY

Project Webster

WEBSTER, NEW YORK

fairlife

PRELIMINARY NOT FOR CONSTRUCTION

No.	DESCRIPTION	DATE
G	CPI	07/11/2023
F	CPP	06/09/2023
E	PR	05/26/2023
A	50% CPP	04/26/2023

We hereby expressly reserve the property rights to this drawing and it is not to be reproduced, copied in any format or manner whatsoever without first obtaining our express written permission and consent.

DRAWN	CHECKED
STO	PHS

AE JOB NUMBER
3450044

OVERALL BUILDING ELEVATIONS

A-201
SHEET NUMBER